KITCHEN LAYOUT

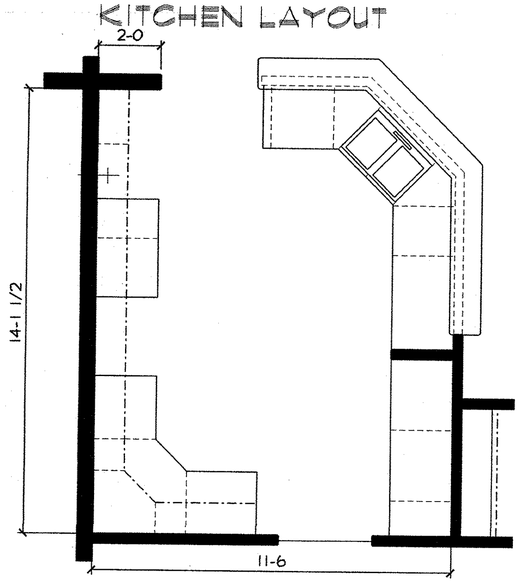

NOTES -

- ALL EXTERIOR DIMENSIONS ARE TO OUTSIDE SHEATHING TO STUD FACE. WALL SHEATHING TO BE FLUSH w/ OUTSIDE FACE OF FOUDATION WALL. ALL INTERIOR DIMENSIONS ARE OUT-TO-OUT OF STUD WALLS. ALL EXTERIOR WALLS ARE TO BE 2x6, ALL INTERIORS WALLS TO BE 2x4 UNLESS OTHERWISE NOTED @ WALL LOCATION.
- ROUGH CARPENTER TO INSTALL BLOCKING WITHIN 12" OF EACH END OF HANDRAILS.
- LOCATIONS OF WARM AIR/COLD AIR REGISTERS ARE APPROXIMATE.

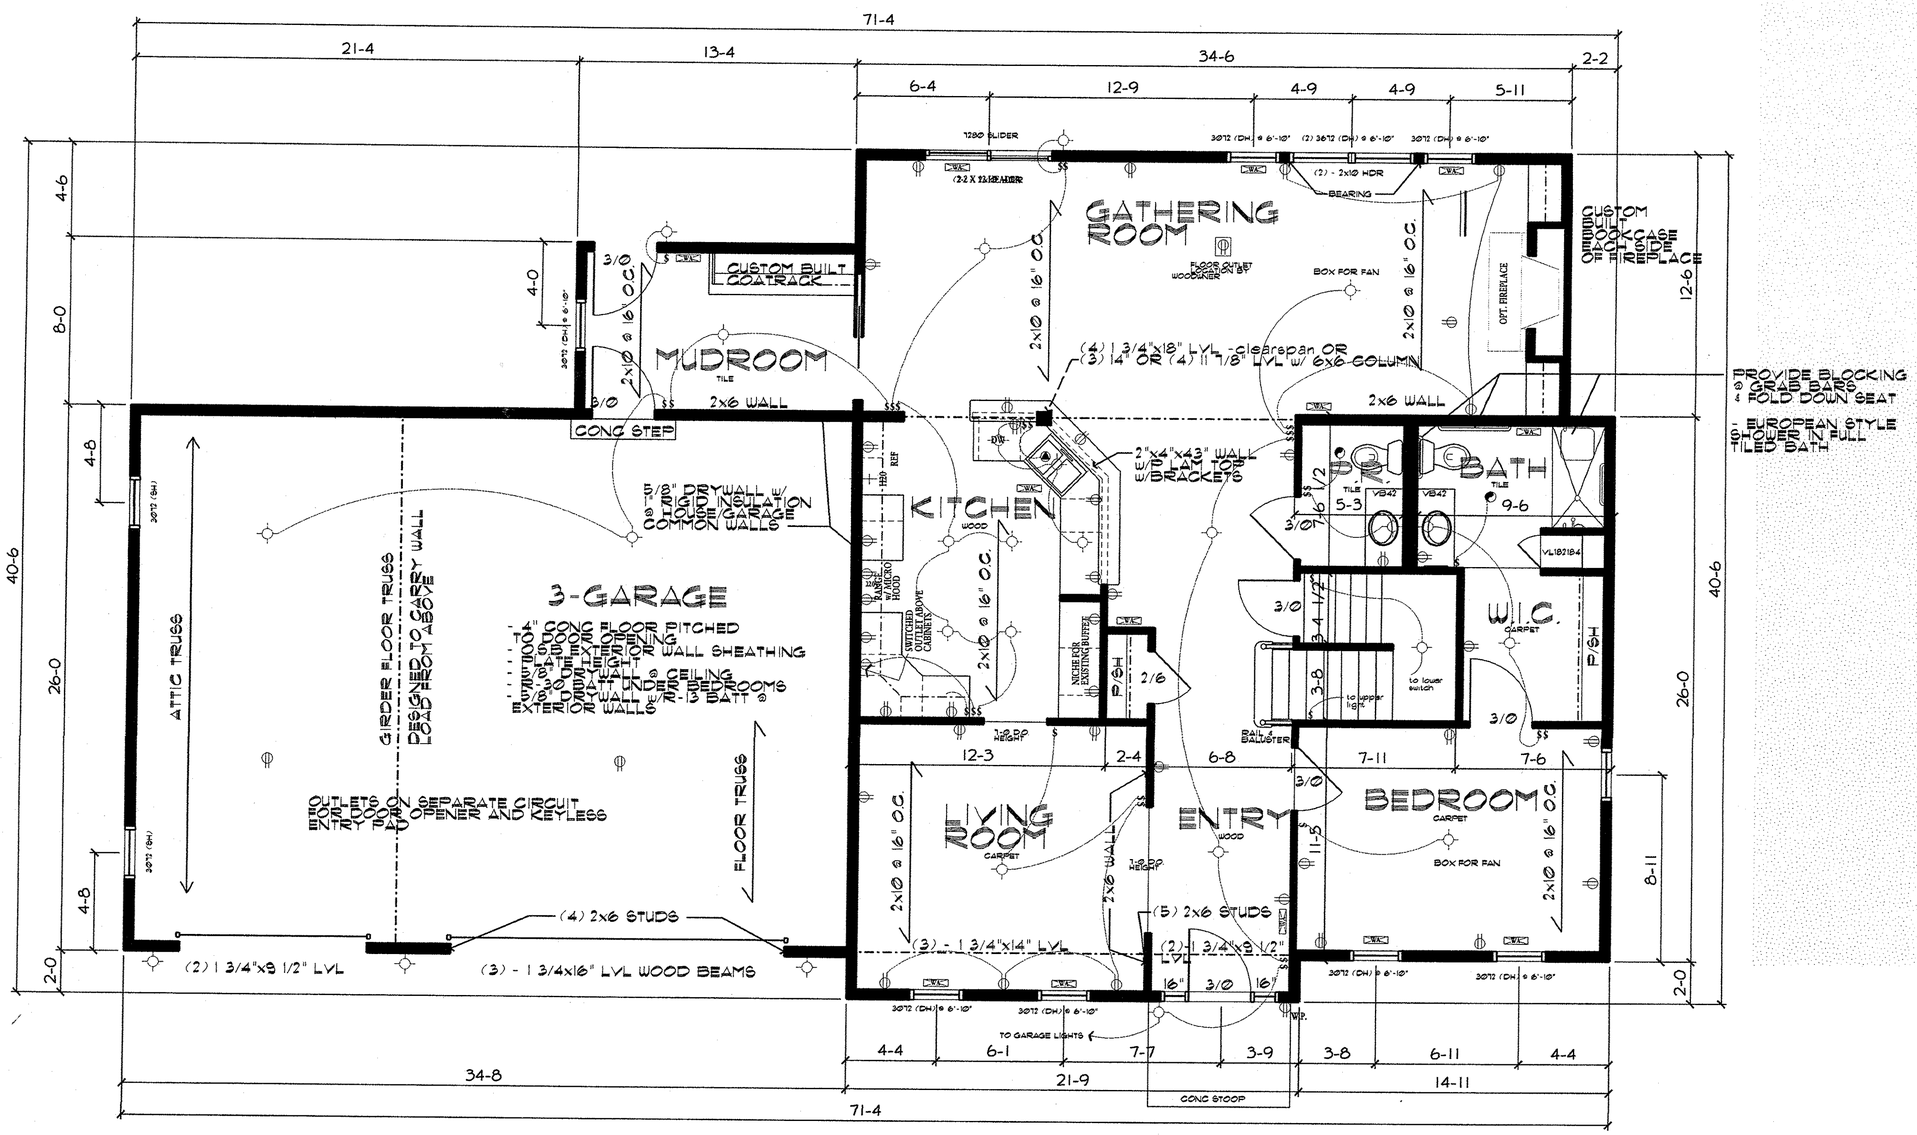

FIRST FLOOR PLAN

SCALE 1/4" = 1'-0"

Dan & Lori O'Brien
17350 W Greenfield Ave
Brookfield, WI 53045

1ST FLOOR	1535 sq ft
2ND FLOOR	1952 sq ft
TOTAL	3487 sq ft
GARAGE	900 sq ft
DRAWN BY	SHO Haus Design

heaven house

15 MAY 2009

A.2

NO PART OF THESE PLANS MAY BE REPRODUCED ELECTRONICAL MECHANICALLY WITHOUT PERMISSION OF HEAVEN HOUSE, THE O'BRIEN FAMILY OR DAVE MANCE